Energy Efficient Home Plans
by Silverwood Design
www.silverwoodesign.com

© copyright Robert Hartford
All Rights Reserved

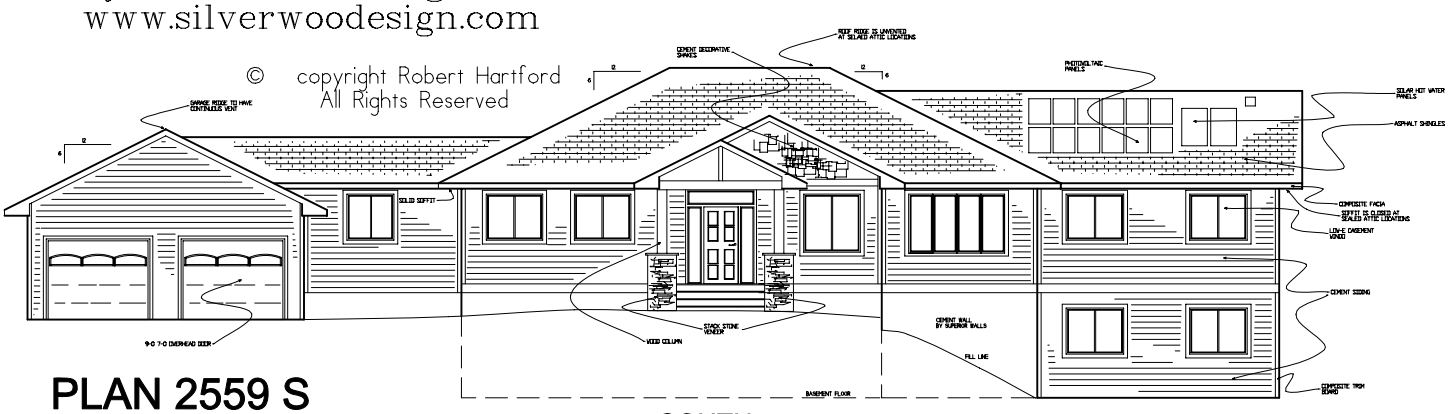


# PLAN 2559 S

SOUTH

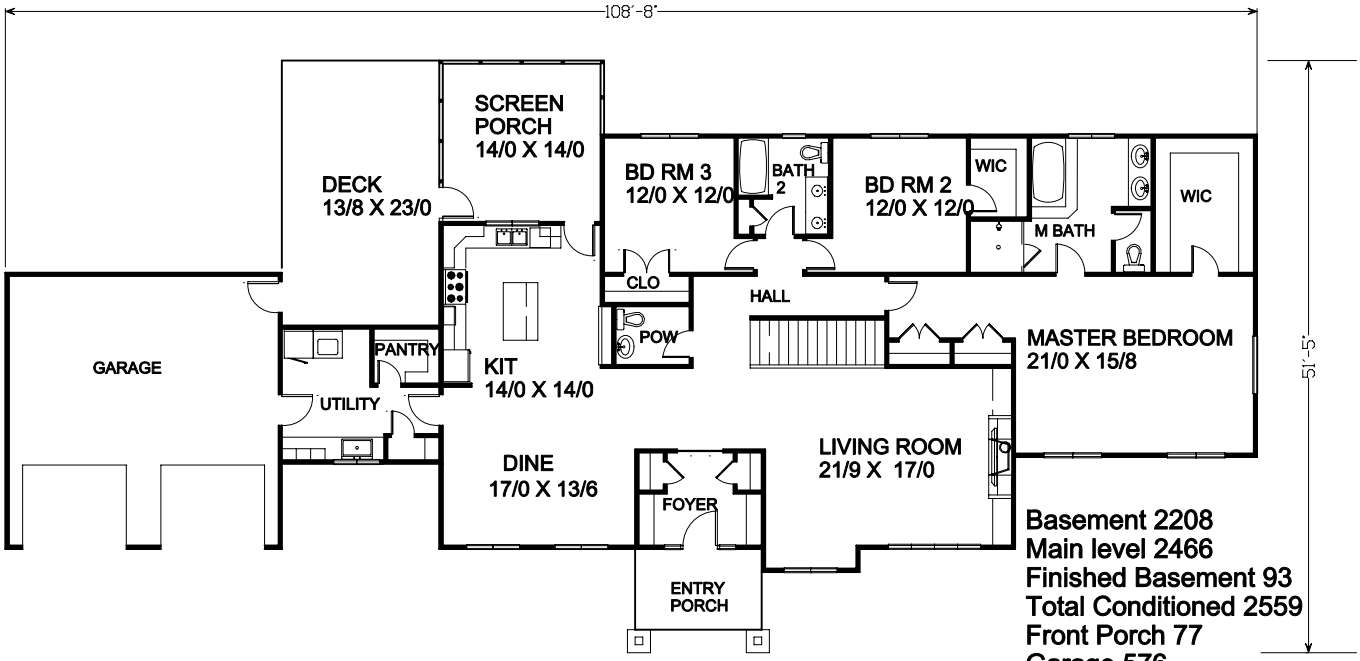


Basement 2208
Main level 2466
Finished Basement 93
Total Conditioned 2559
Front Porch 77
Garage 576
Screen Porch 196
Deck 312

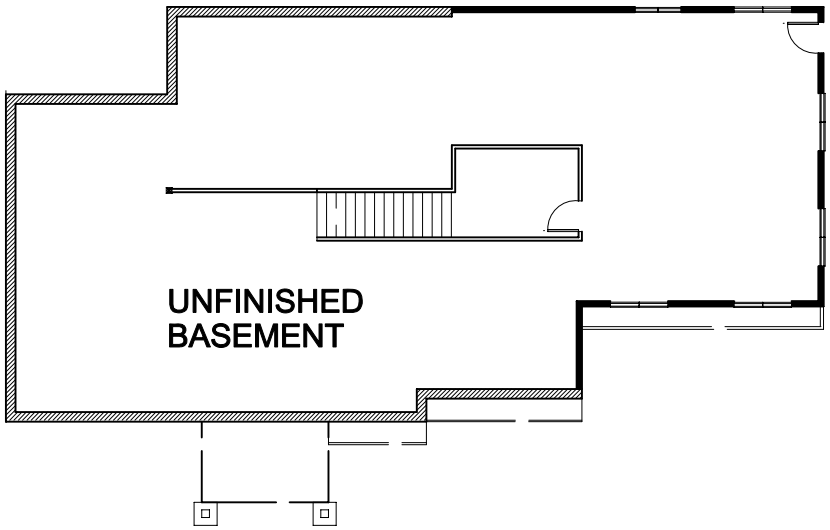

EAST

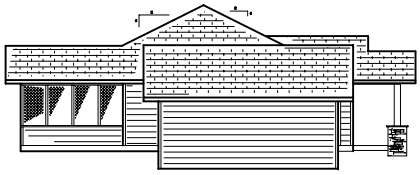

WEST

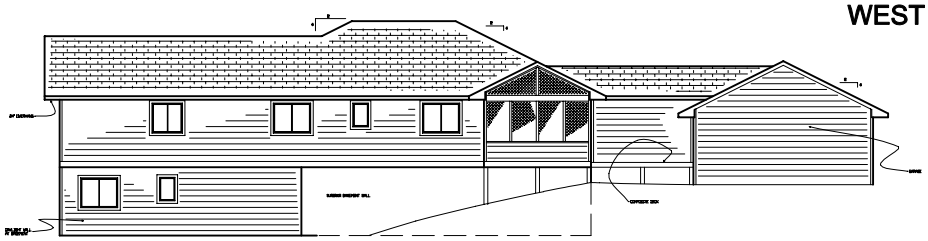

NORTH